



NYMNPA

04/05/2023

GENERAL NOTES
All dimensions to be checked on site and any discrepancies to be confirmed to Architecture One Eight Ltd.
All building works to be carried out using the plans and associated specification. Each plan refers to stage of works and provides sufficient level of information required for this stage.
Please refer any queries to Architecture One Eight Ltd.
The plans should be used in association with current Building Regulations Documents, Codes of Practice and relevant British Standards. Please refer any queries to Architecture One Eight Ltd.
Do not scale off these plans.

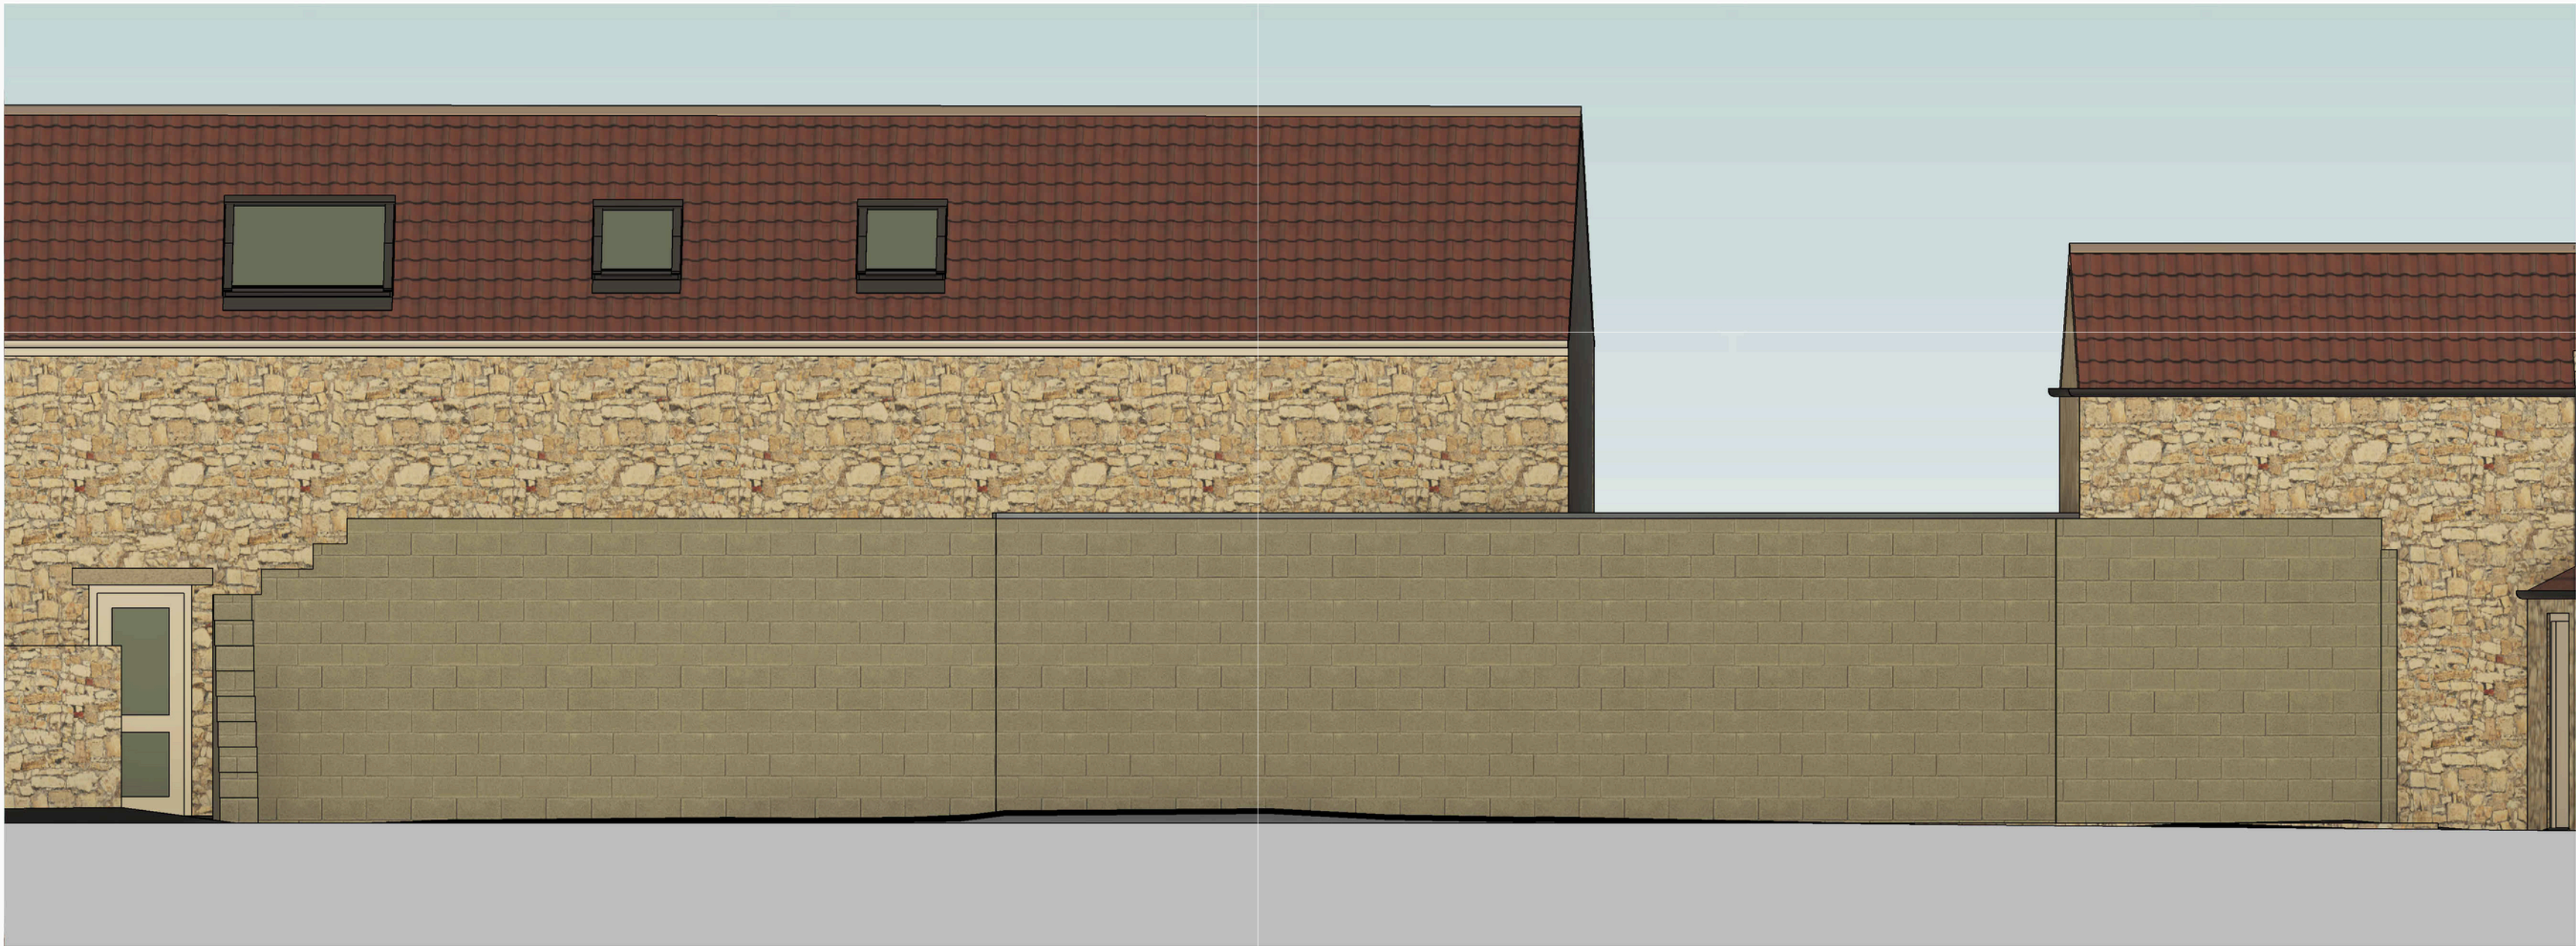


EXISTING SOUTH ELEVATION
1 : 50

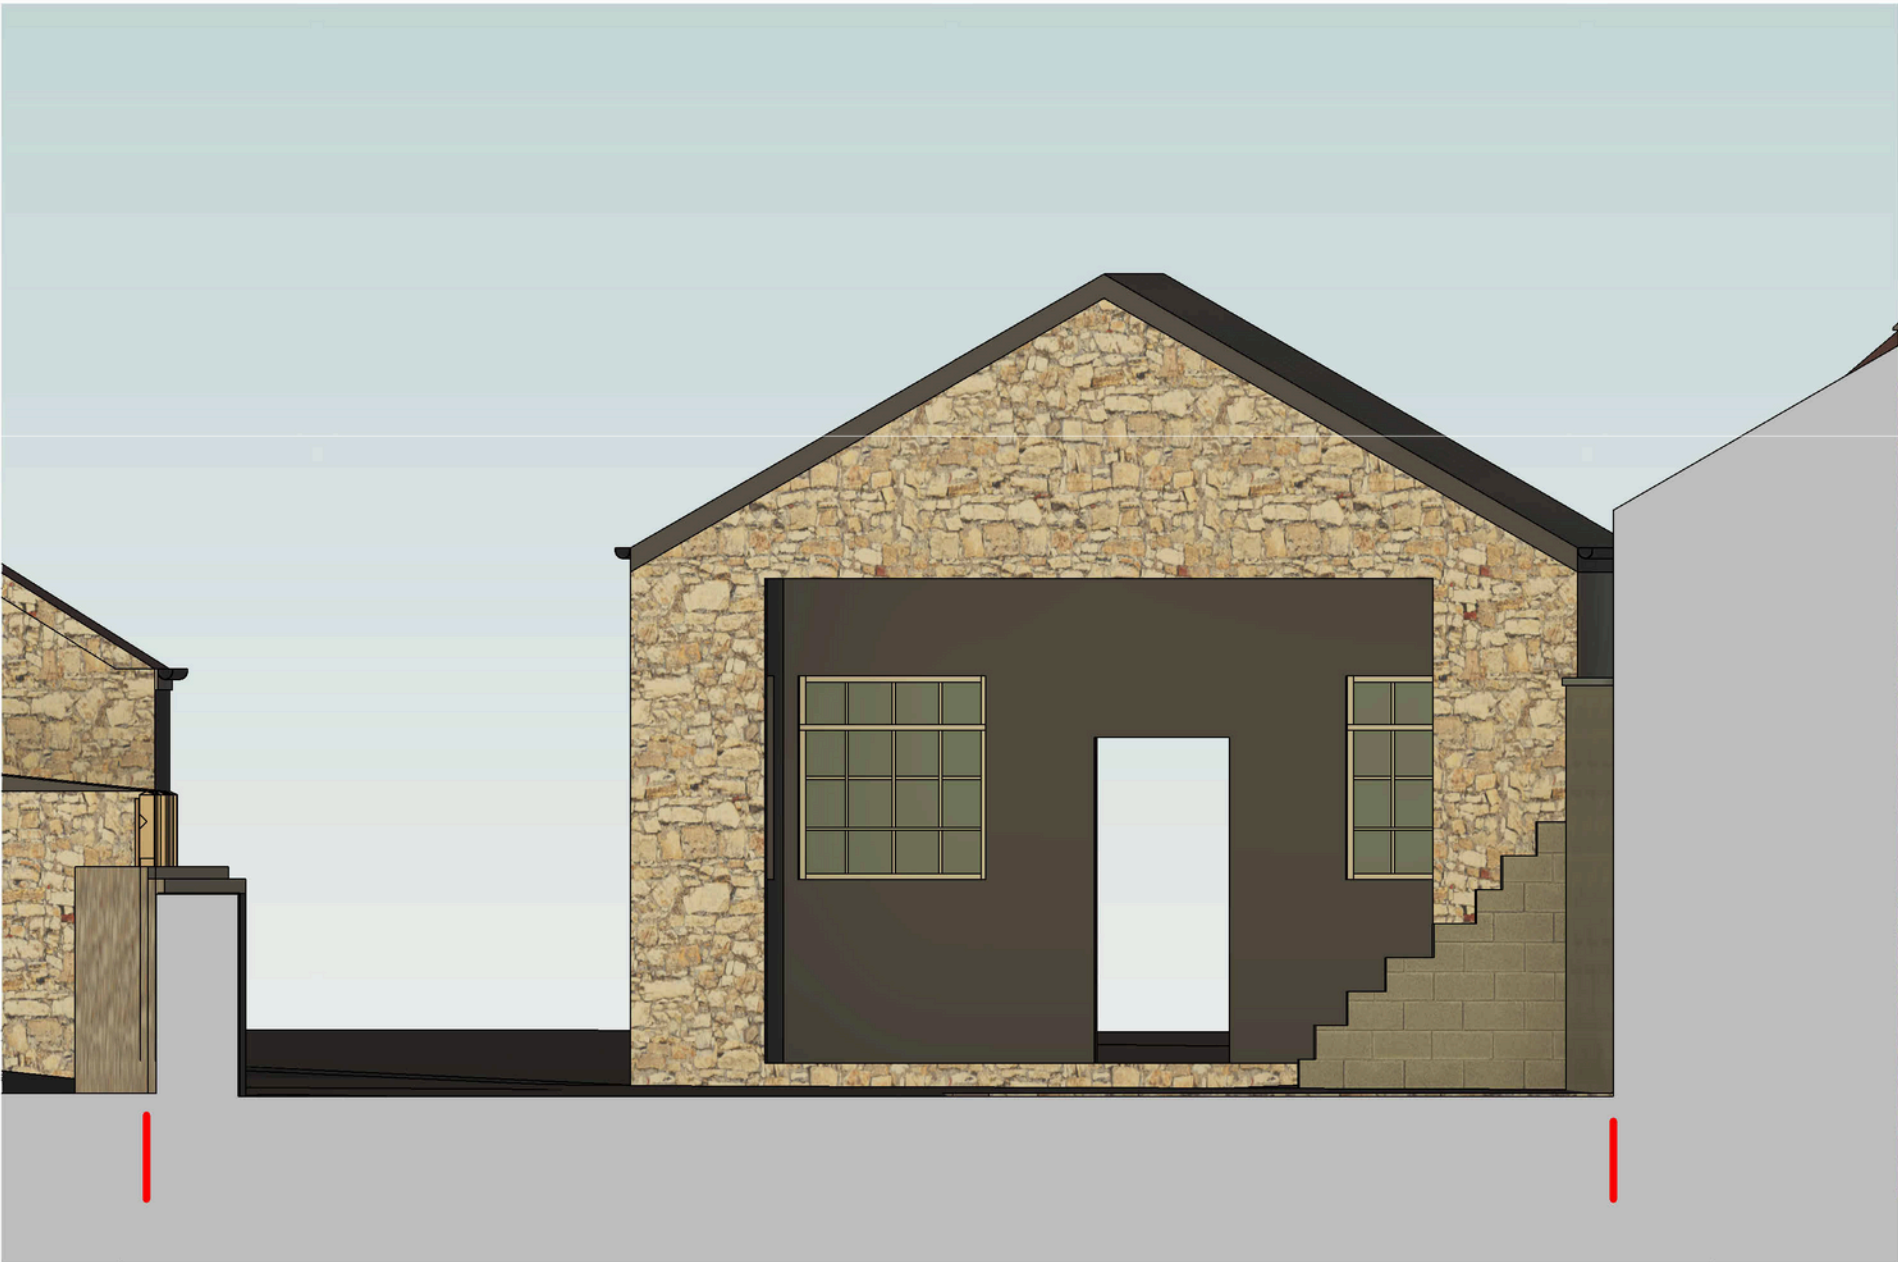

EXISTING EAST ELEVATION
1 : 50



EXISTING WEST ELEVATION
1 : 50

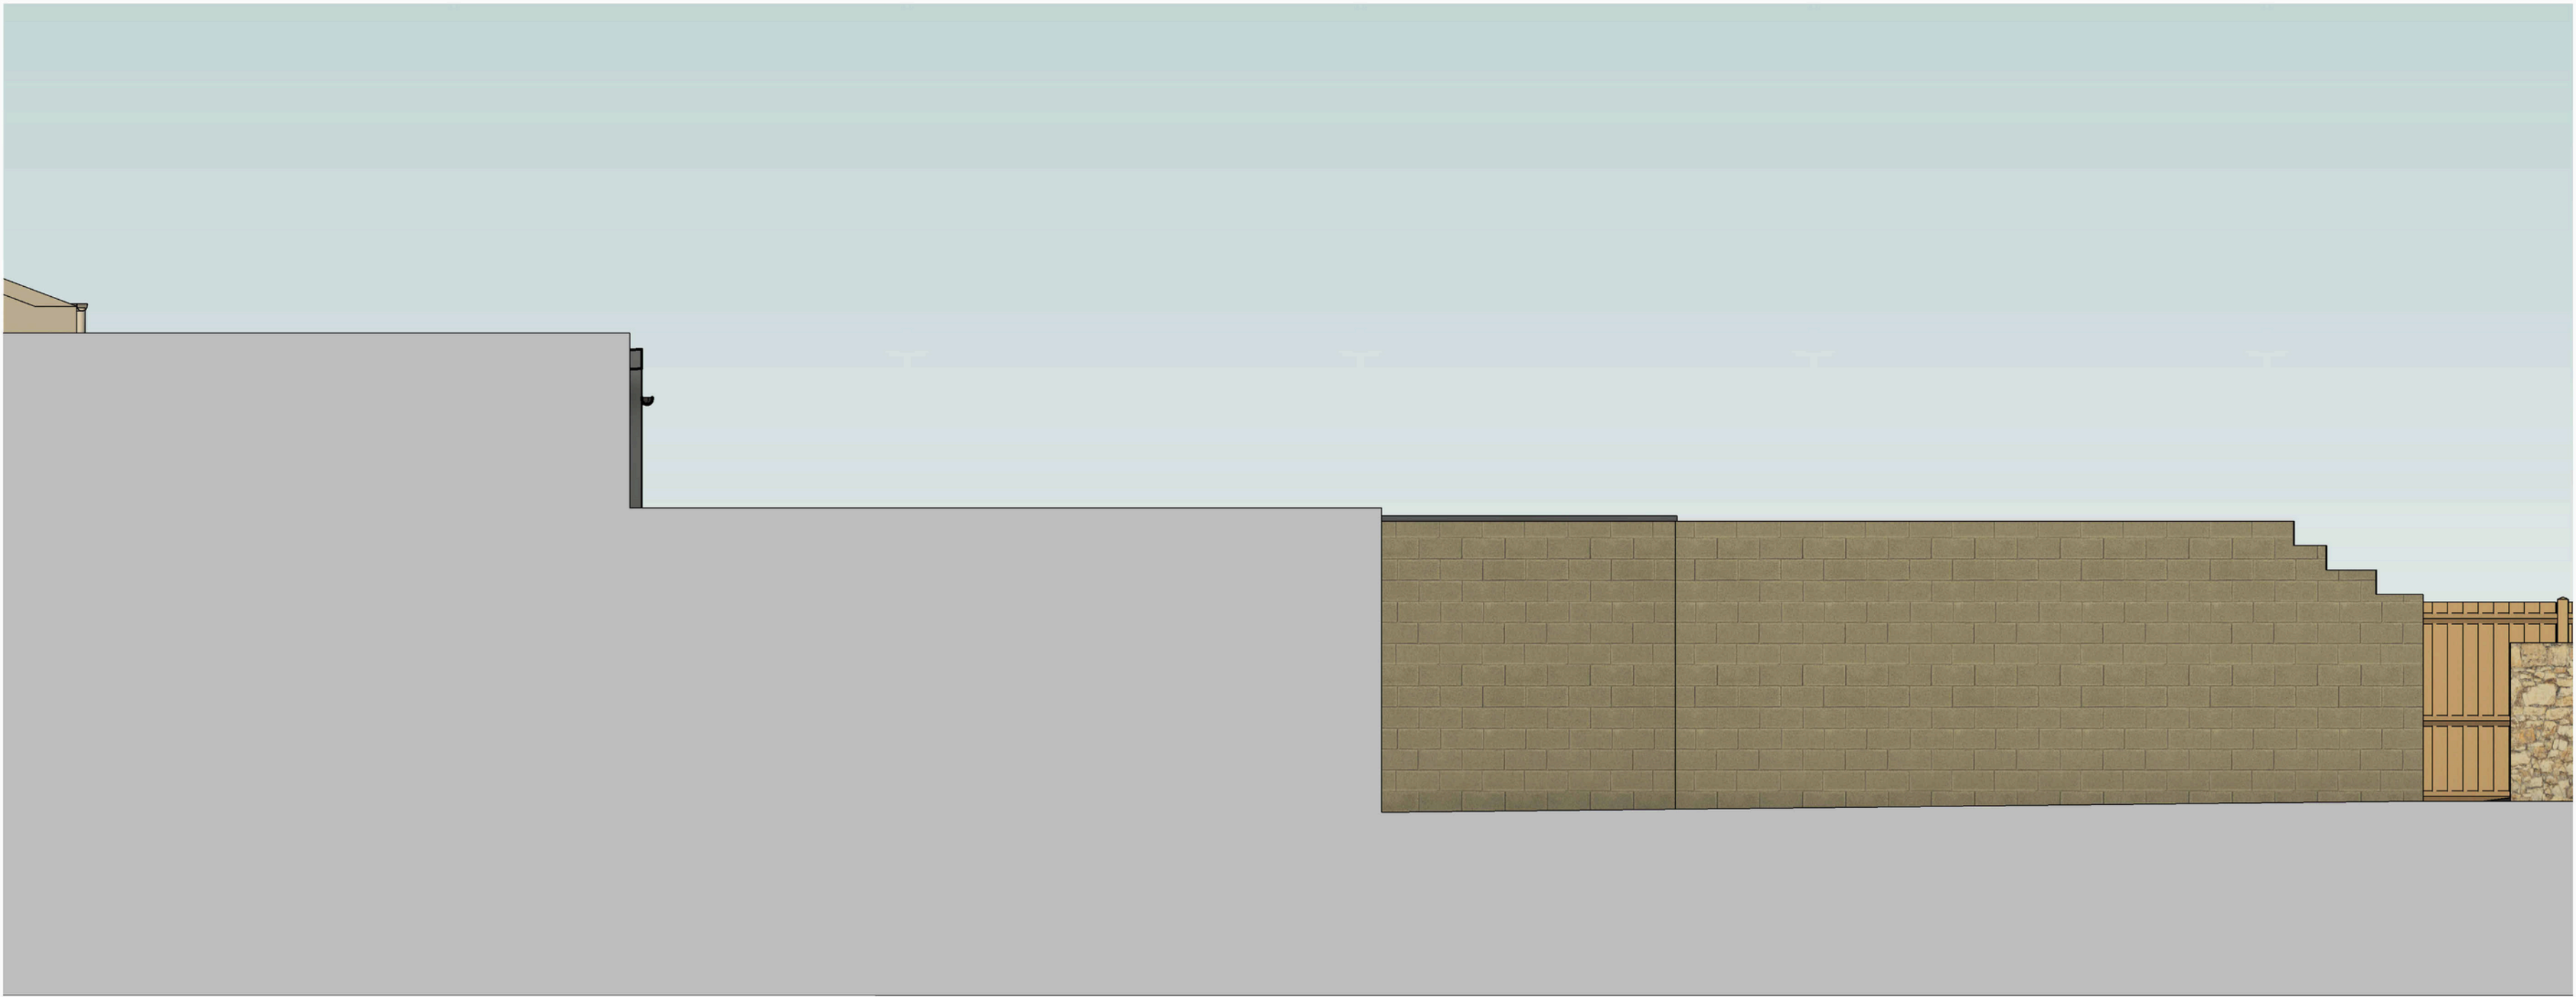

EXISTING NORTH ELEVATION (ADJ PROPERTY)
1 : 50



PROPOSED NORTH ELEVATION
1 : 50



PROPOSED EAST ELEVATION
1 : 50



PROPOSED WEST ELEVATION
1 : 50




PROPOSED SOUTH ELEVATION
1 : 50


GENERAL NOTES
All dimensions to be check on site and any discrepancies to confirmed to Architecture One Eight Ltd.
All building works to be carried out using with the plans and associated specification. Each plan refers to stage of works and provides sufficient level of information required for this stage.
Please refer any queries to Architecture One Eight Ltd
The plans should be used in association with current Building Regulations Documents, Codes of Practice and relevant British Standards. Please refer any queries to Architecture One Eight Ltd.
Do not scale off these plans.

NYMNPA


04/05/2023

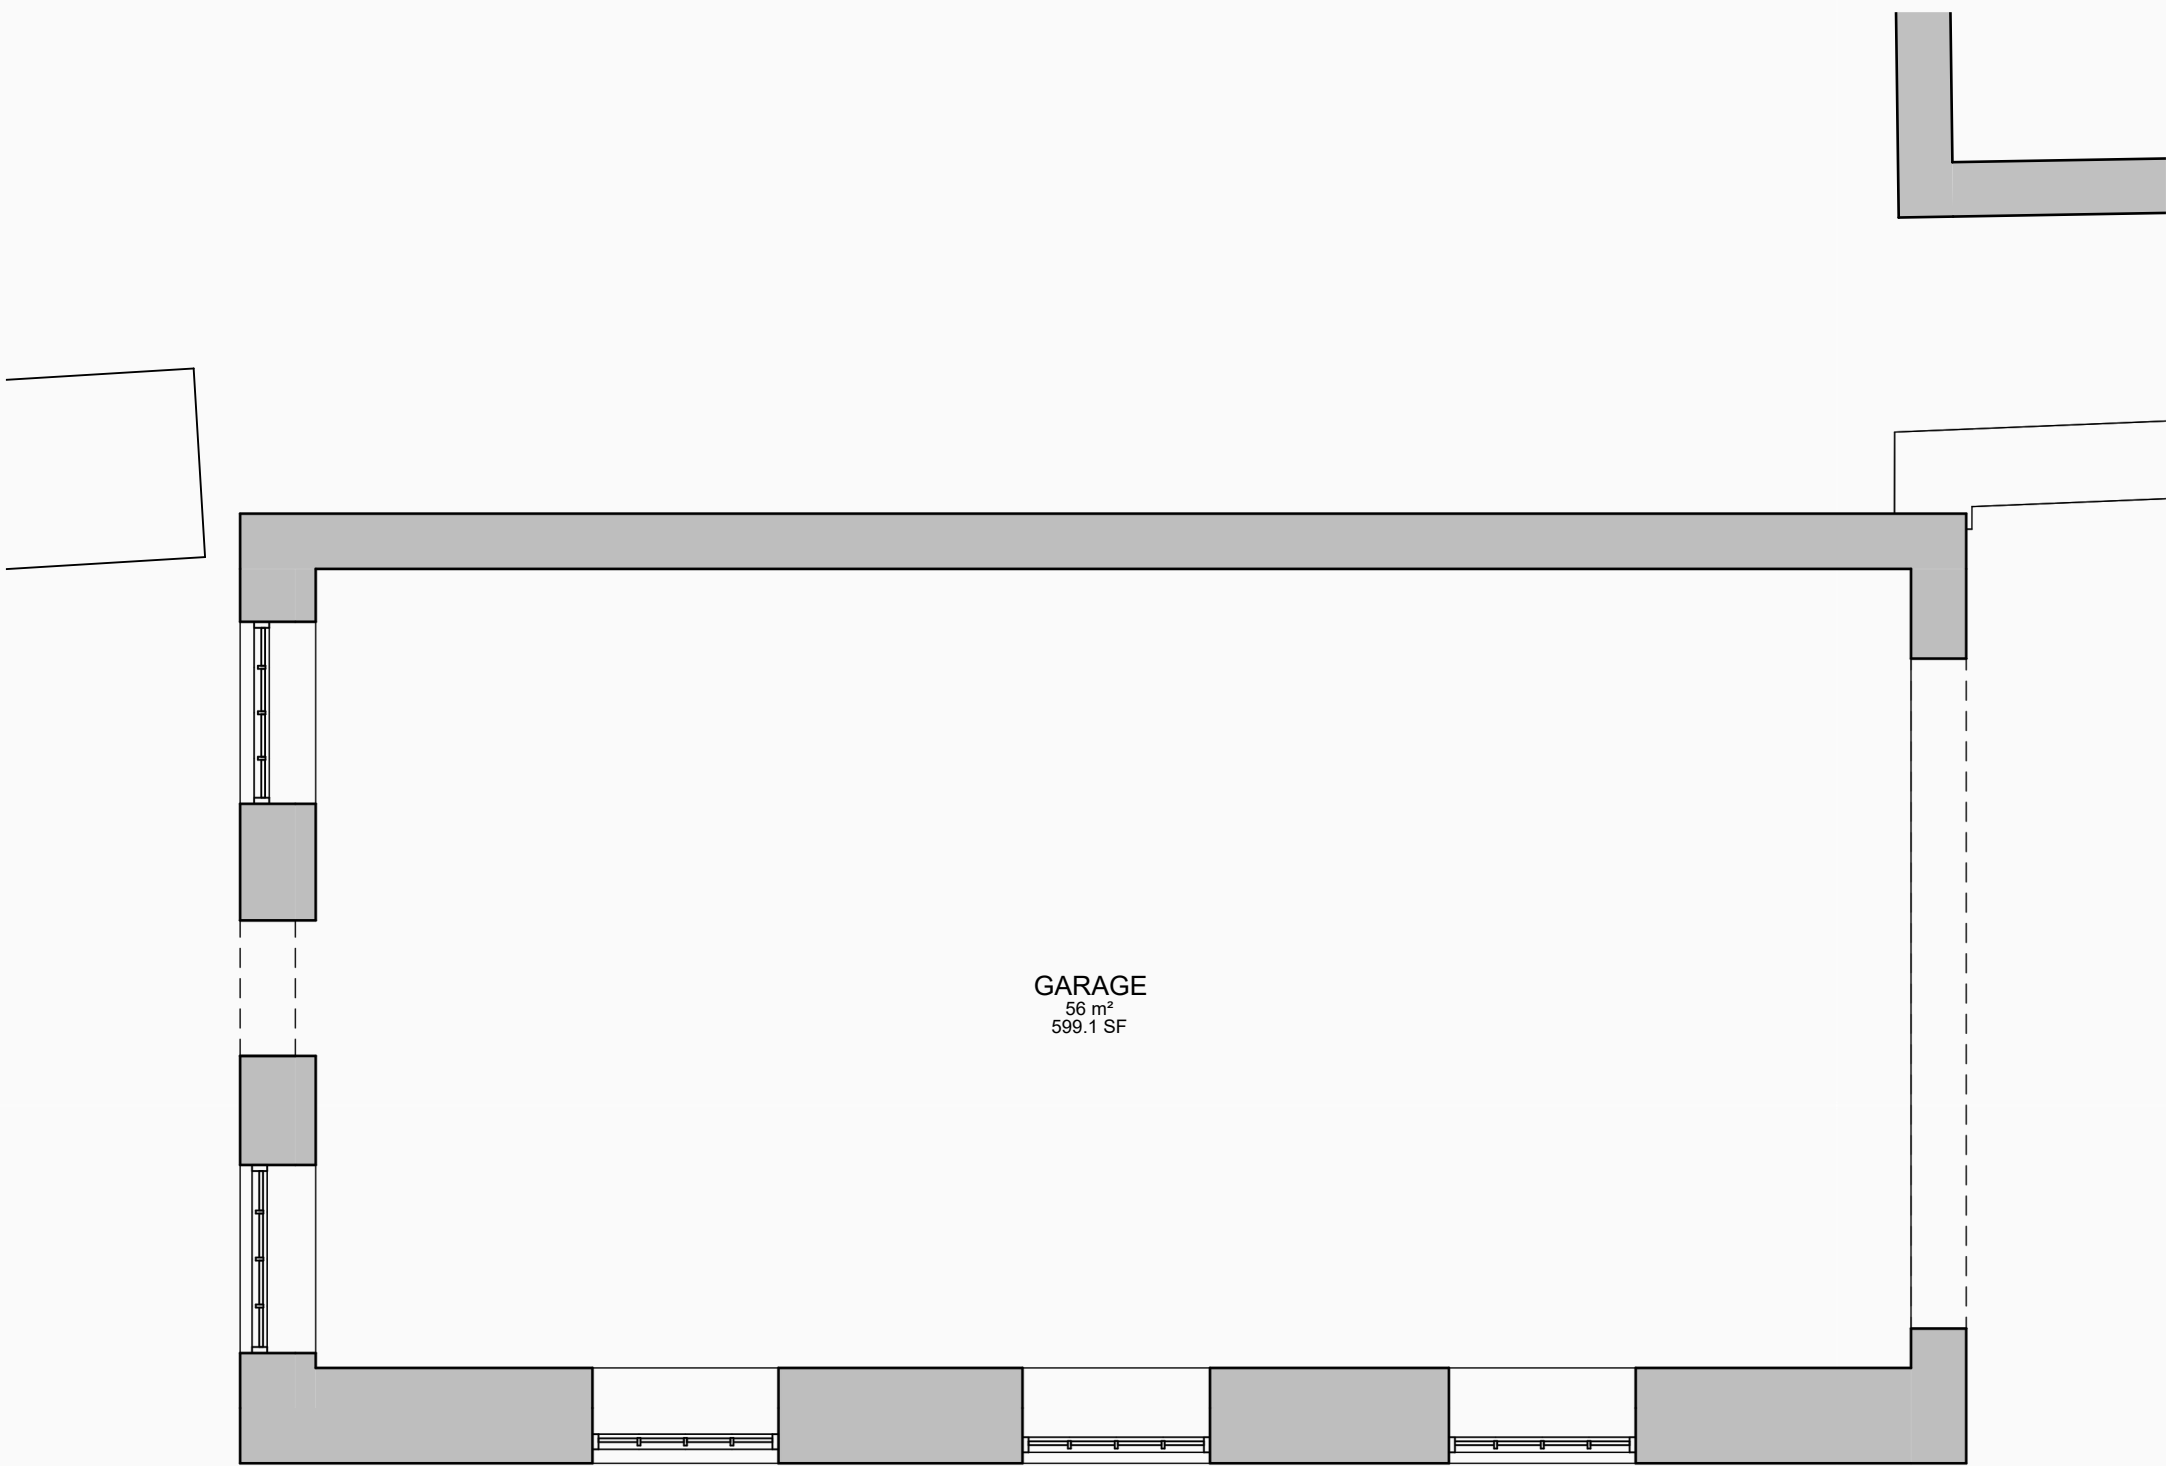


EXISTING GARAGE PLAN
1 : 50

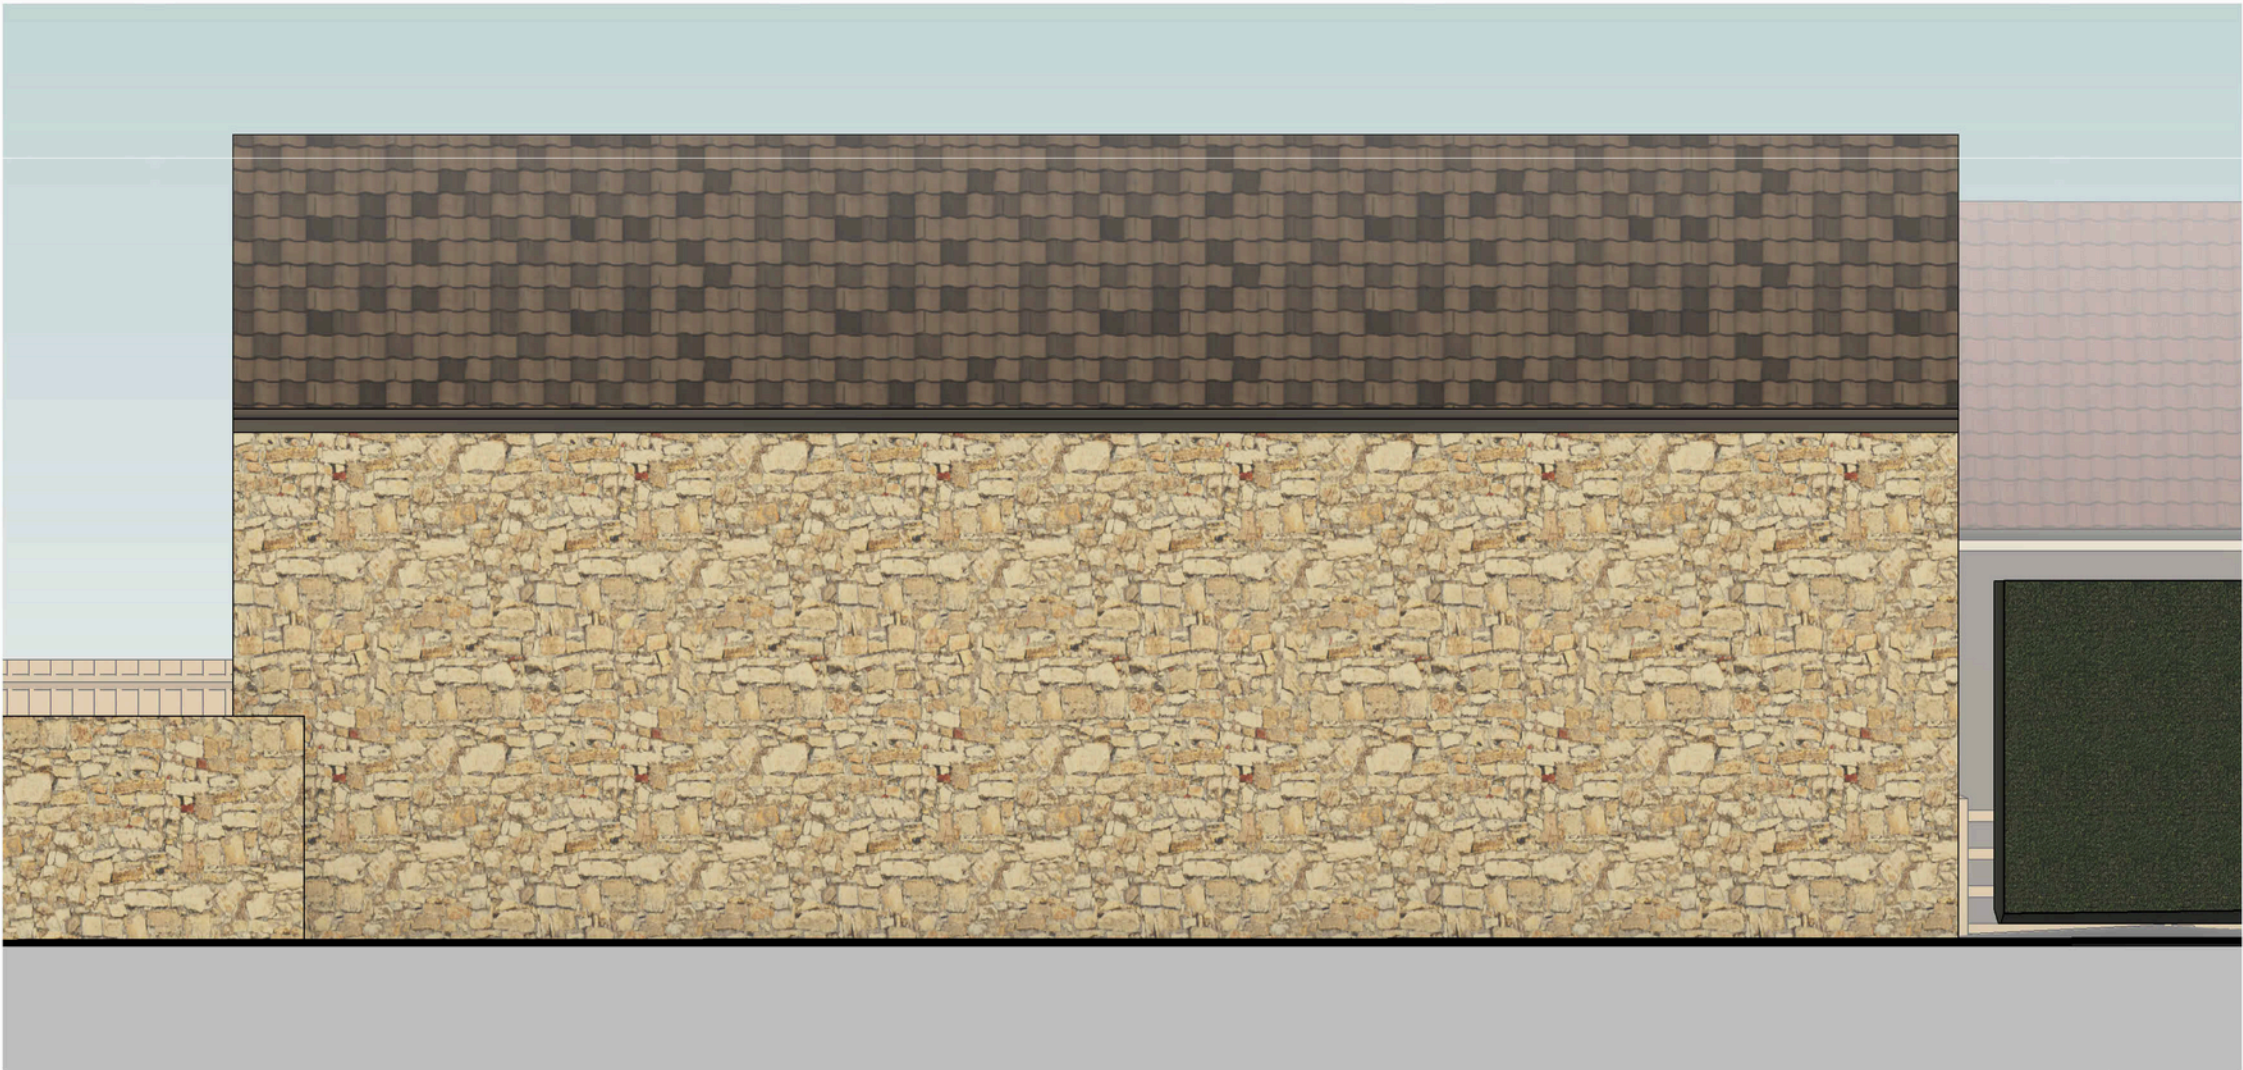


EXISTING NORTH ELEVATION
1 : 50

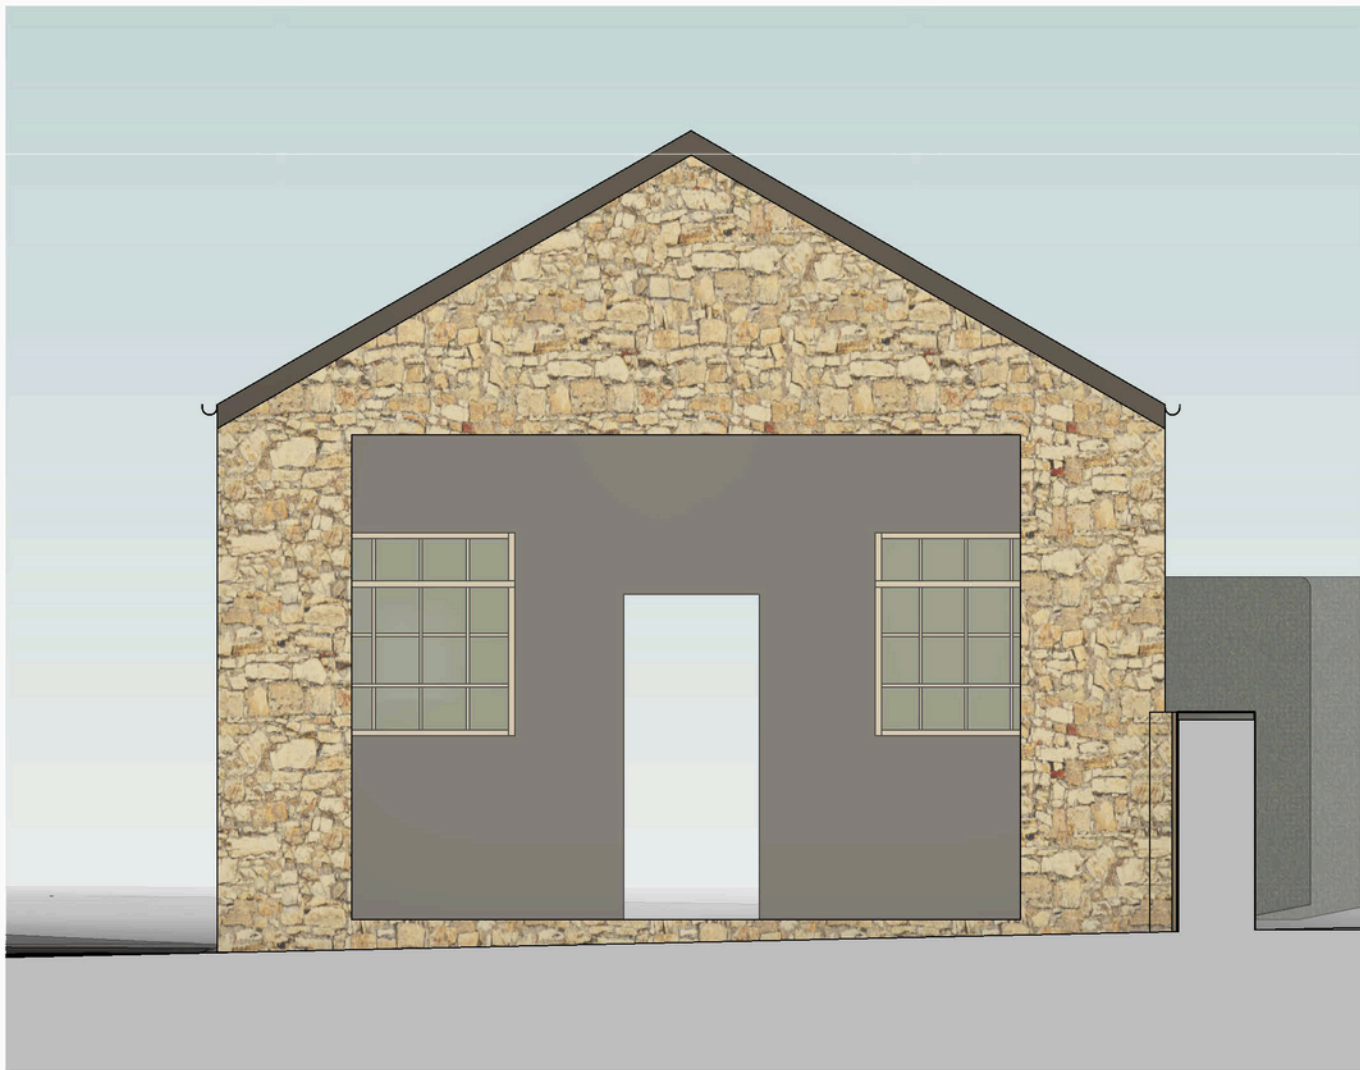

EXISTING EAST ELEVATION
1 : 50

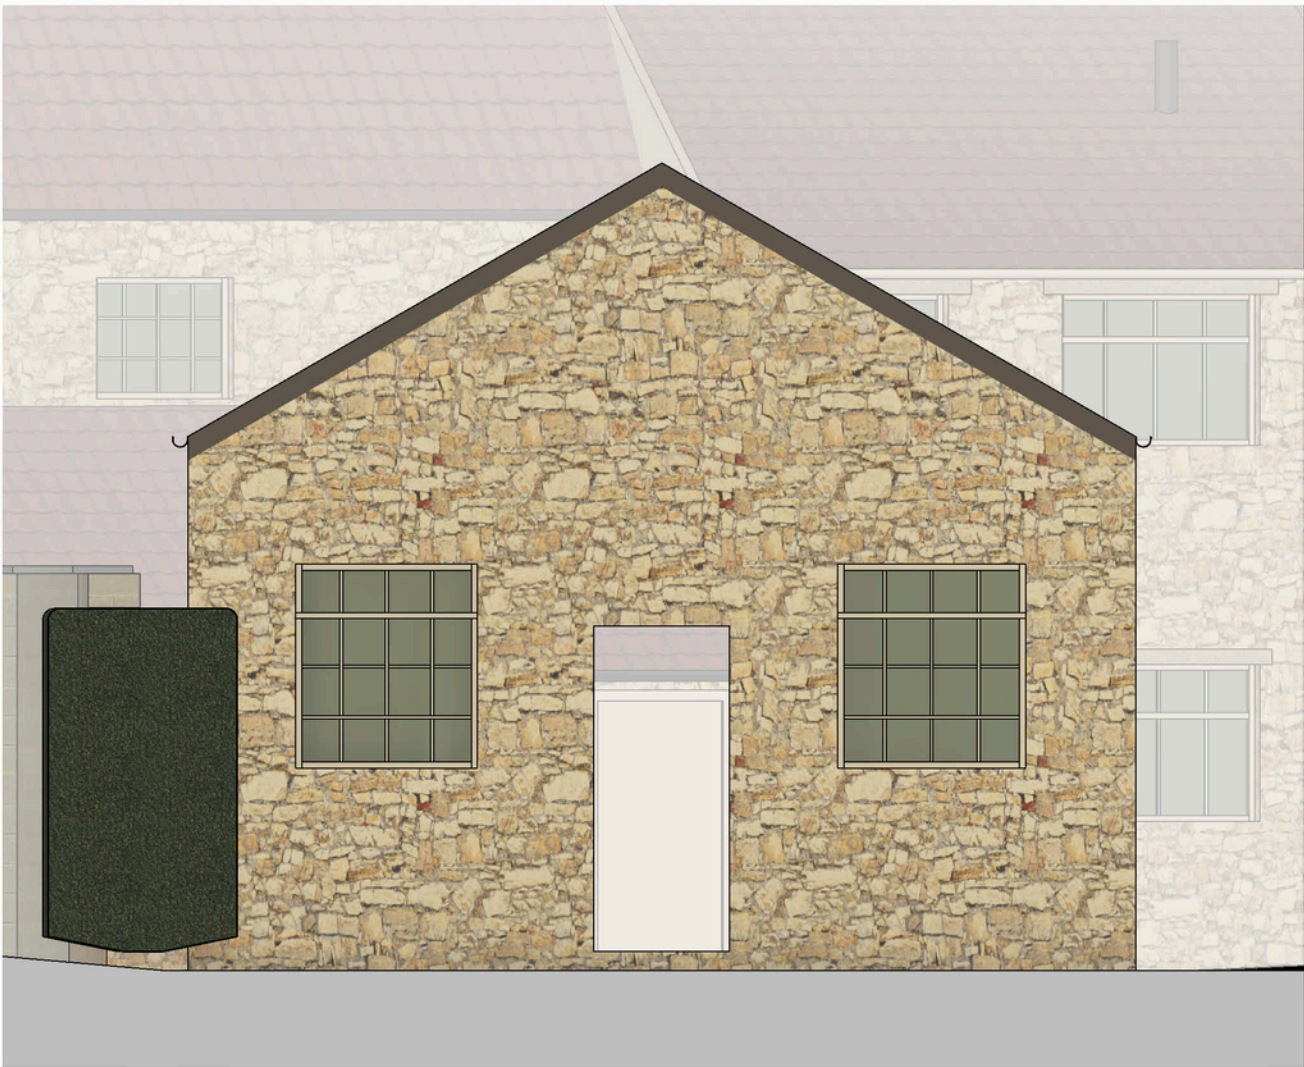

EXISTING WEST ELEVATION
1 : 50

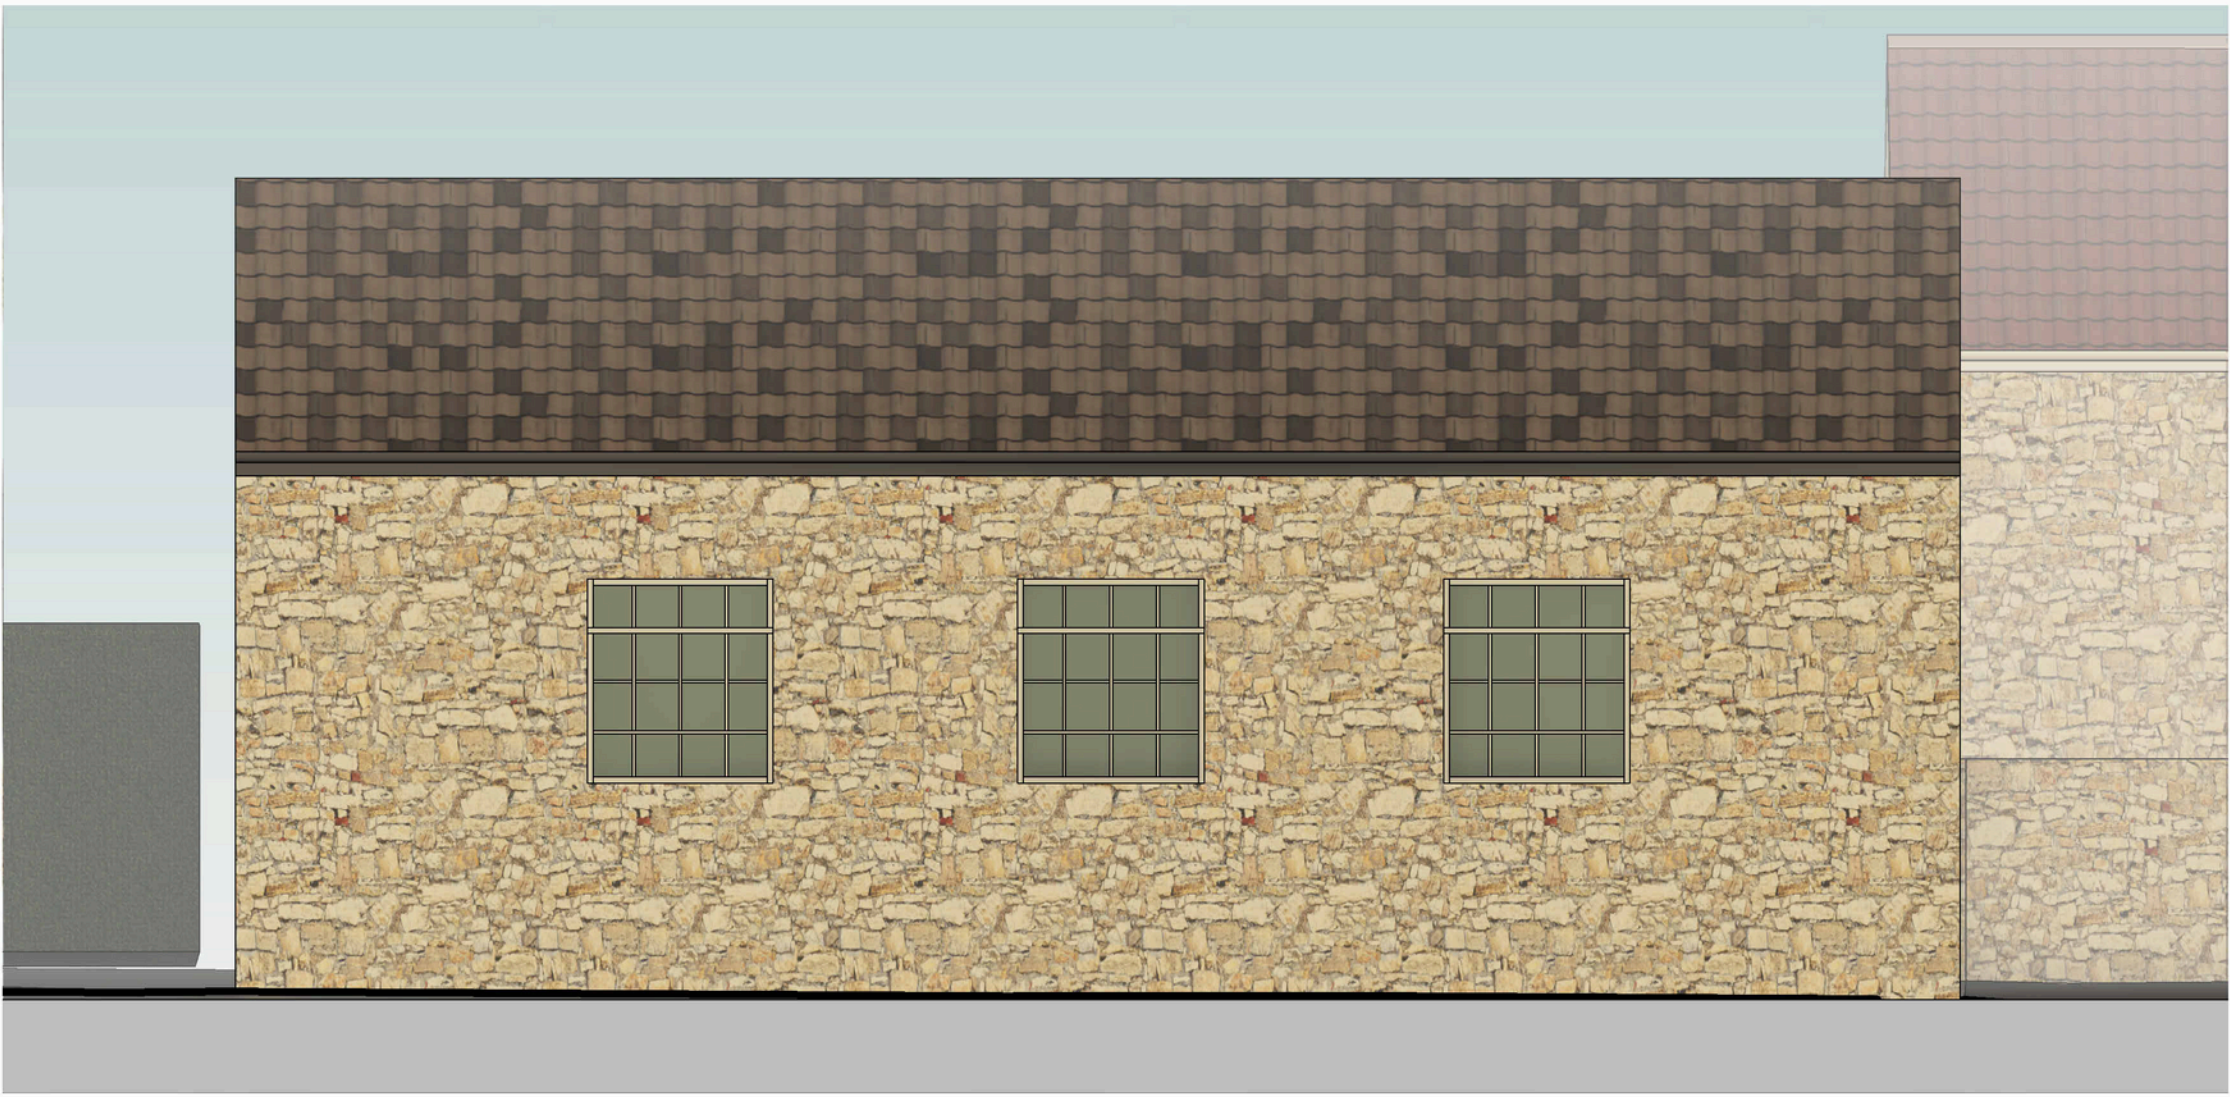


EXISTING SOUTH ELEVATION
1 : 50


REV	Description	DATE
PROJECT TITLE:	DRAWING TITLE:	Scale (@ A1):
DEMOLITION OF EXISTING GARAGE ADN STORE	EXISTING GA PLANS, ELEVATION & 1 : 50	Date:
CONSTRUCION OF HOLIDAY COTTAGES	SECTIONS	05/20
PROJECT ADDRESS:	DRAWING NO:	ISSUE:
LAND TO REAR OF 3 CHURCH STREET,	233.SS.01.110	EXISTING
HEMSLEY, YO62 5BT		REV:

NYMNPA


04/05/2023

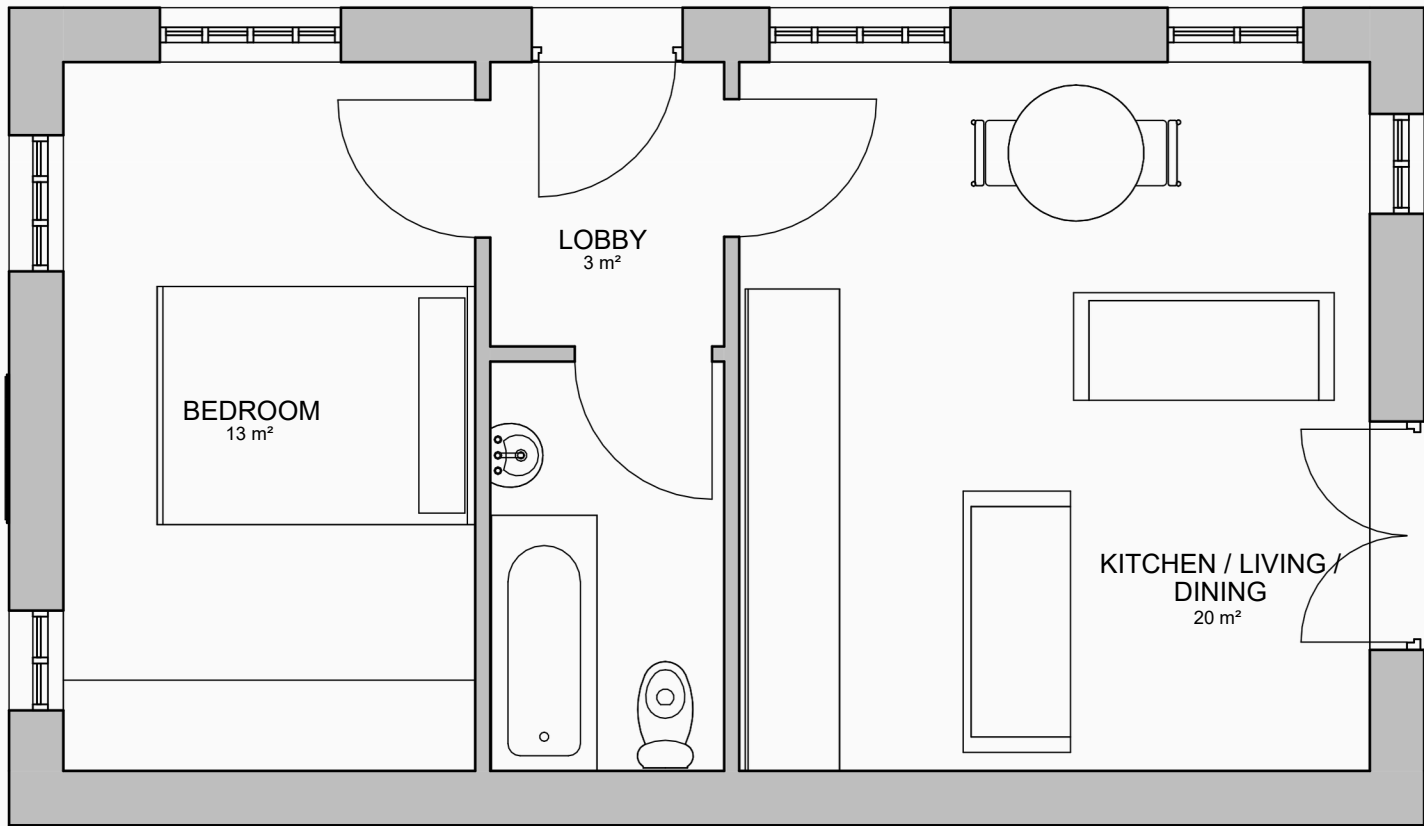

PROPOSED GROUND FLOOR
1 : 50

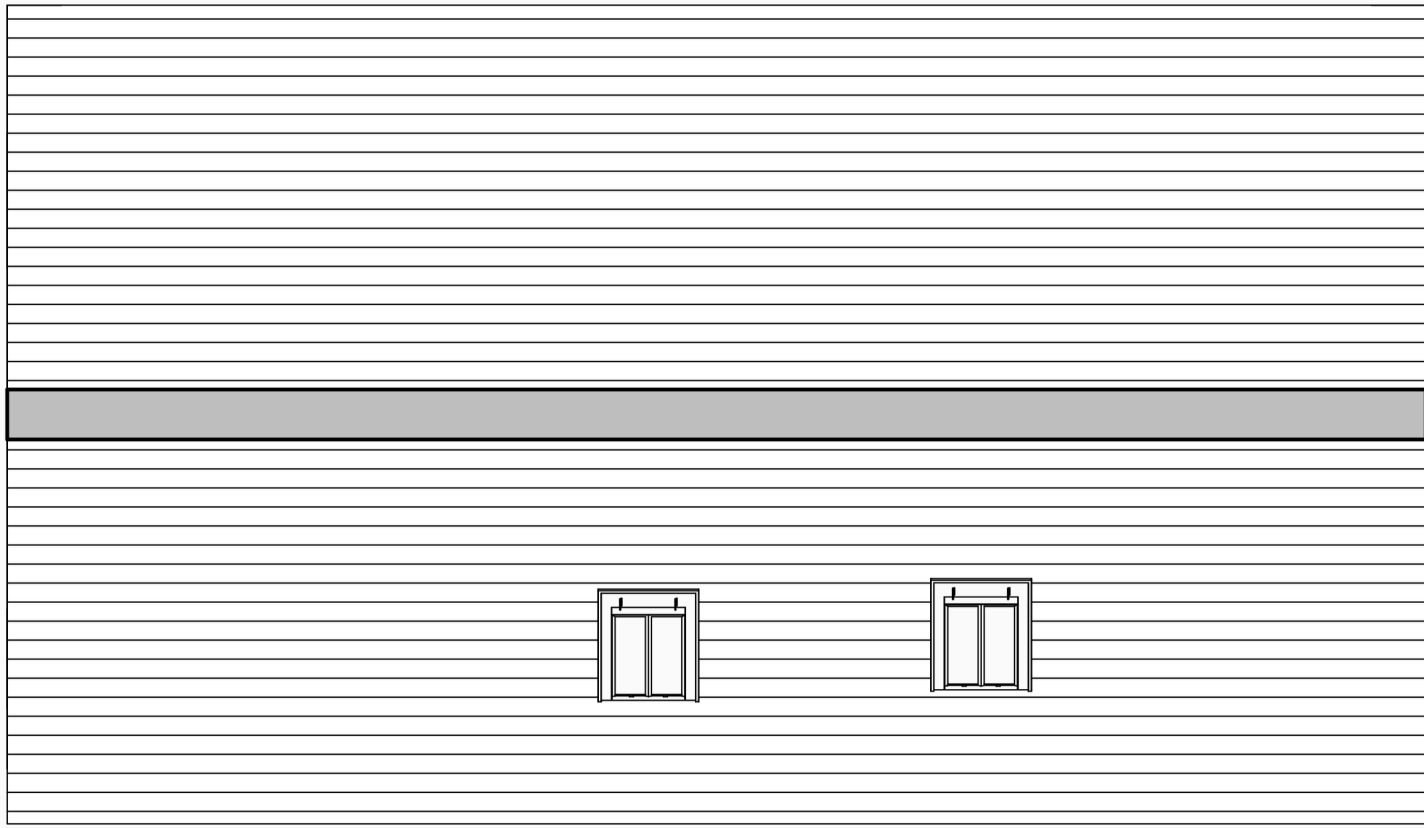

PROPOSED ROOF PLAN
1 : 50

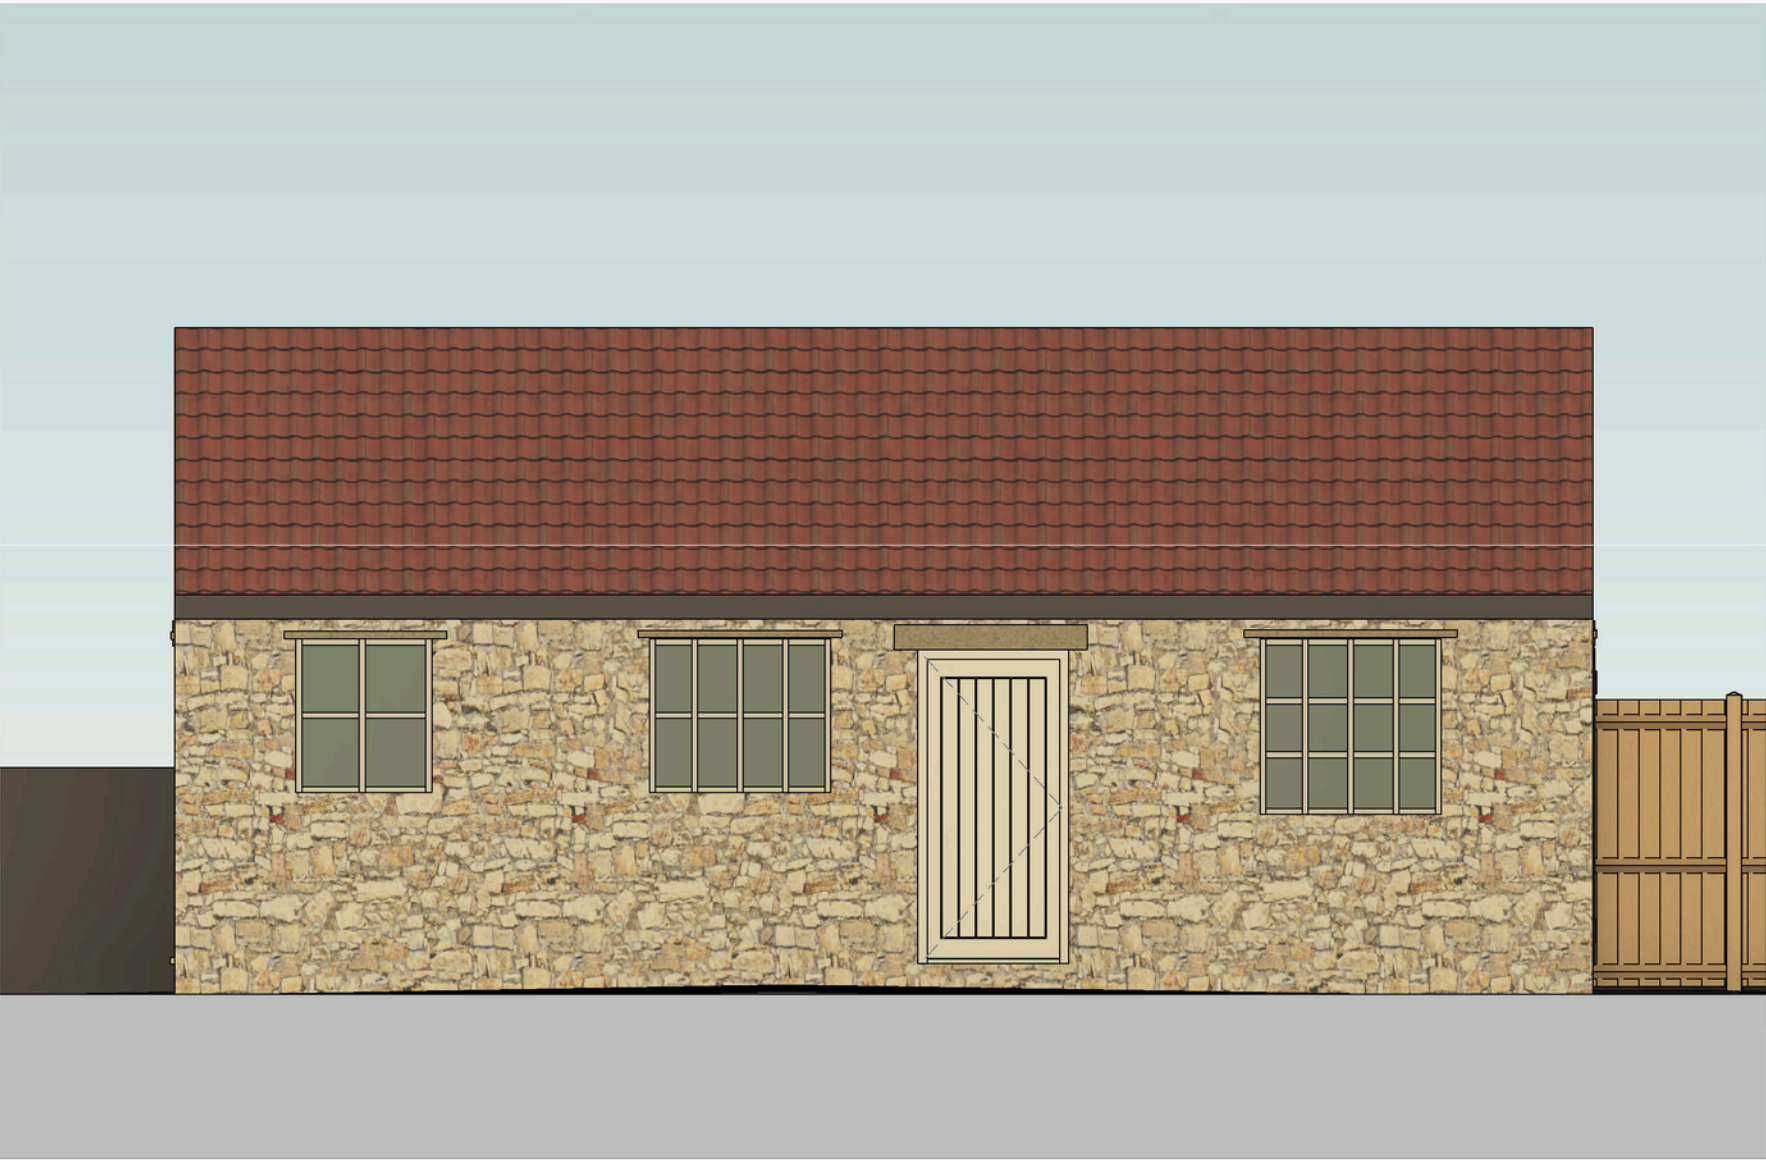

PROPOSED NORTH ELEVATION
1 : 50



PROPOSED EAST ELEVATION
1 : 50



PROPOSED WEST ELEVATION
1 : 50



PROPOSED SOUTH ELEVATION
1 : 50

GENERAL NOTES
All dimensions to be checked on site and any discrepancies to be confirmed to Architecture One Eight Ltd.
All building works to be carried out using the plans and associated specification. Each plan refers to stage of works and provides sufficient level of information required for this stage.
Please refer any queries to Architecture One Eight Ltd.
The plans should be used in association with current Building Regulations Documents, Codes of Practice and relevant British Standards. Please refer any queries to Architecture One Eight Ltd.
Do not scale off these plans.

REV	Description	DATE
1	PROPOSED GA PLANS & ELEVATIONS	12/22
2	PROPOSED GA PLANS & ELEVATIONS	12/22
GENERAL NOTES
All dimensions to be checked on site and any discrepancies to be confirmed to Architecture One Eight Ltd.
All building works to be carried out using the plans and associated specification. Each plan refers to stage of works and provides sufficient level of information required for this stage.
Please refer any queries to Architecture One Eight Ltd.
The plans should be used in association with current Building Regulations Documents, Codes of Practice and relevant British Standards. Please refer any queries to Architecture One Eight Ltd.
Do not scale off these plans.



EXISTING SITE SECTION - WEST
1 : 100




EXISTING SITE SECTION - EAST
1 : 100

NYMNPA
04/05/2023



EXISTING SITE SECTION - SOUTH
1 : 100

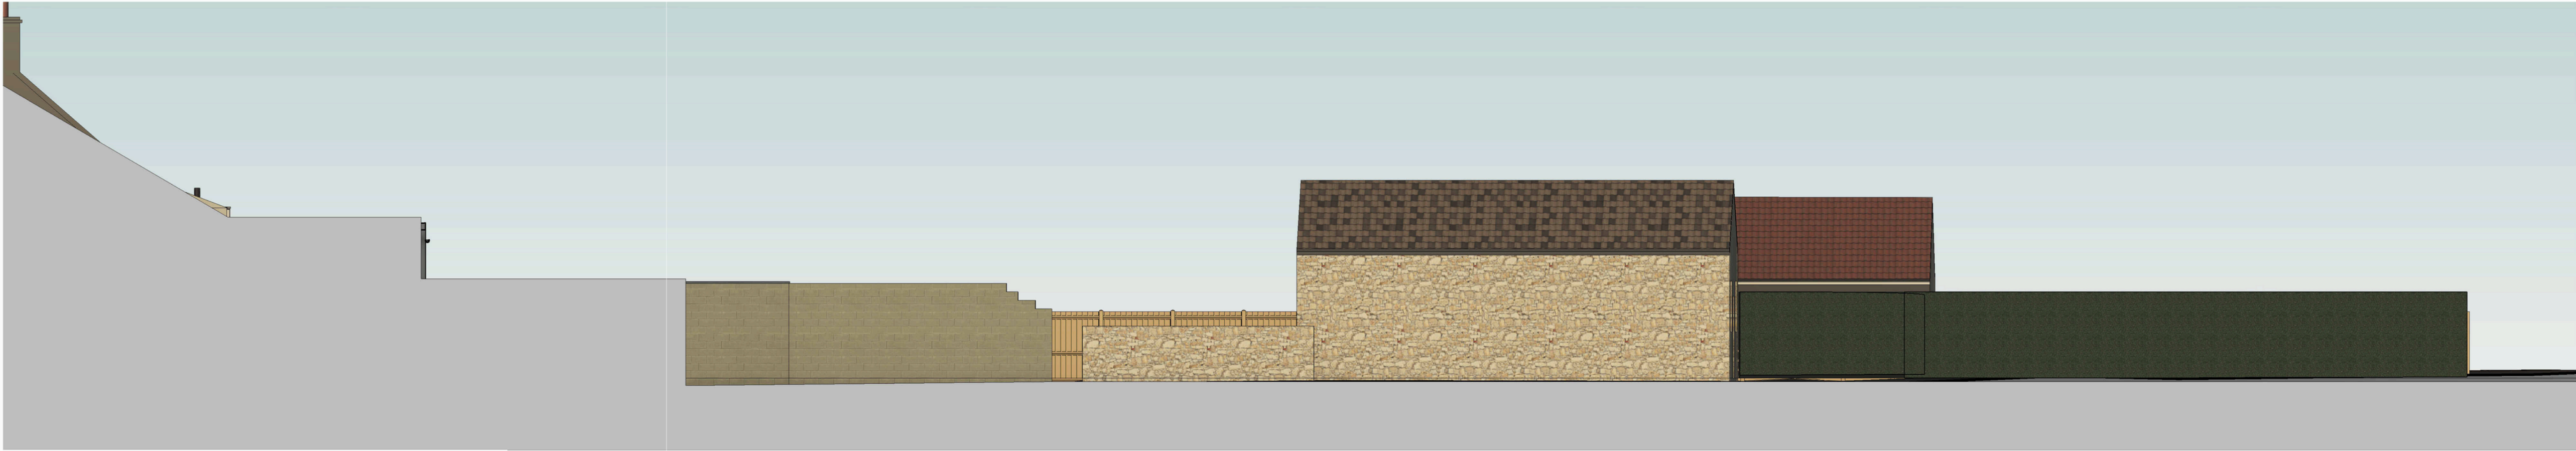

EXISTING SITE SECTION - NORTH
1 : 100

GENERAL NOTES
All dimensions to be checked on site and any discrepancies to be confirmed to Architecture One Eight Ltd.
All building works to be carried out using the plans and associated specification. Each plan refers to stage of works and provides sufficient level of information required for this stage.
Please refer any queries to Architecture One Eight Ltd.
The plans should be used in association with current Building Regulations Documents, Codes of Practice and relevant British Standards. Please refer any queries to Architecture One Eight Ltd.
Do not scale off these plans.



PROPOSED SITE SECTION - WEST
1 : 100



PROPOSED SITE SECTION - EAST
1 : 100

NYMNPA
04/05/2023



PROPOSED SITE SECTION - SOUTH
1 : 100



PROPOSED SITE SECTION - NORTH
1 : 100